UNCONTROLLED COPY

Ausgrid

SCALE
1:2500

DATE
17 Jul 20

N

Ausgrid's plans show the position of assets at the time of installation and may not account for subsequent changes to road alignments, fences or buildings. The plans show no more than the presence or absence of Ausgrid assets in the street.Persons working near electricity networks must exercise care and will be held responsible for any damage caused.
You must excavate by hand or use vacuum excavation to establish the location of Ausgrid underground cables and associated assets.
Underground: Working near a cable may result in electric shock even if no contact is made. Any work in the vicinity of any cable should only be performed using safe work methods developed in accordance with the recommendations included in SafeWork NSW Code of Practice for Excavation and SafeWork NSW Guide for Work Near Underground Assets as well as recommendations of Ausgrid's Network Standard NS156.
Overhead: Do not excavate near poles or towers until the stability of the foundation has been assessed by Ausgrid. Cables or earth conductors may be present close to substations, poles or towers.

NECF Plot - 79 Thompson St Scotland Island

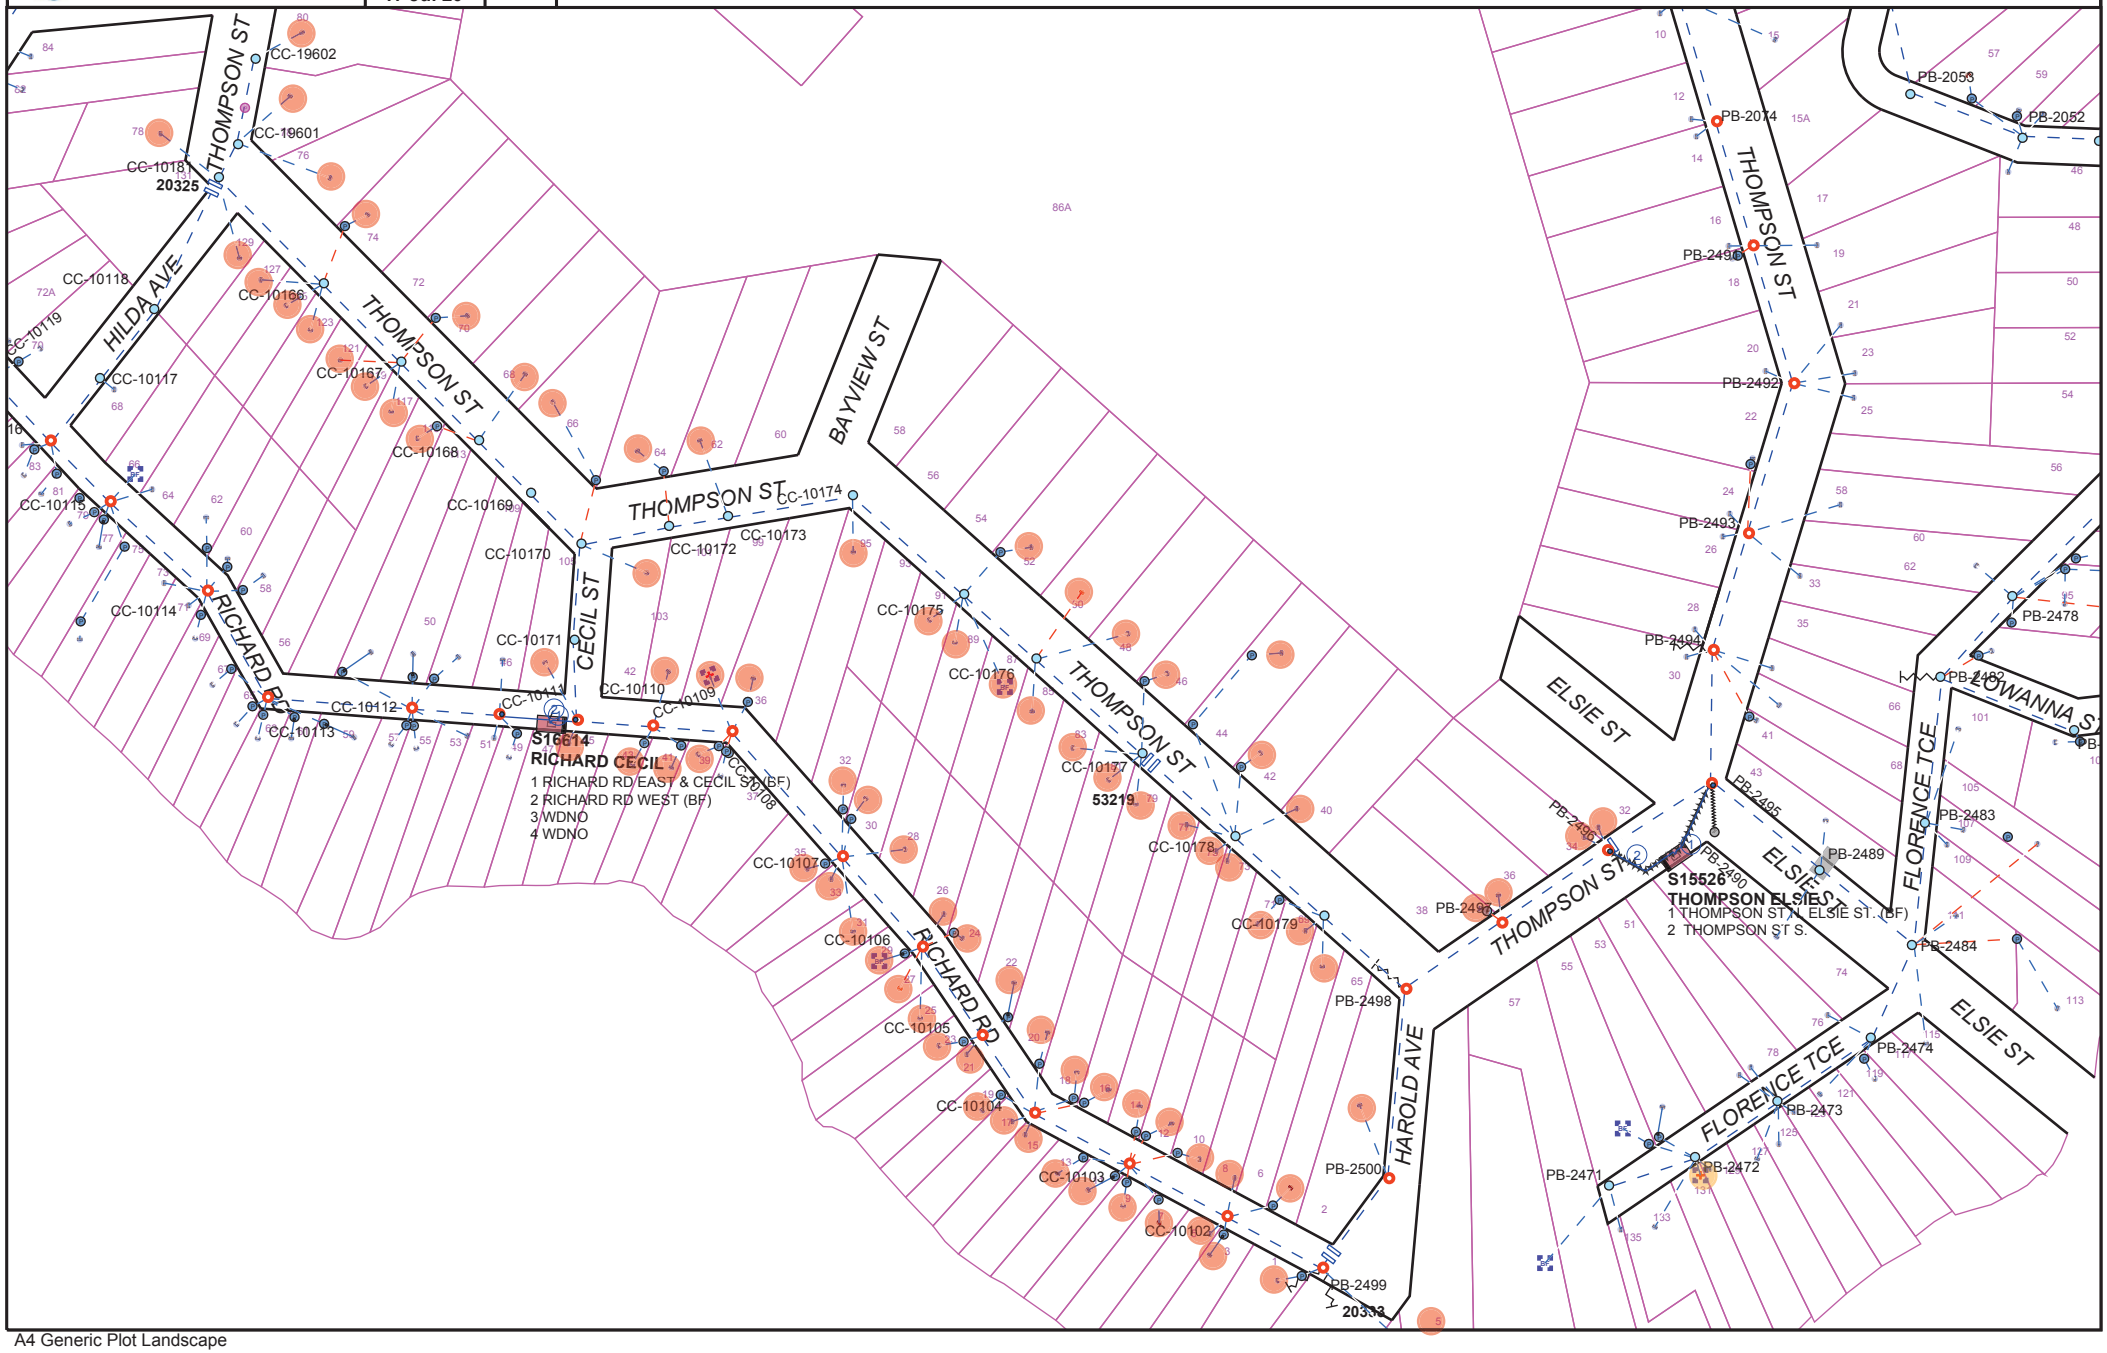

A4 Generic Plot Landscape