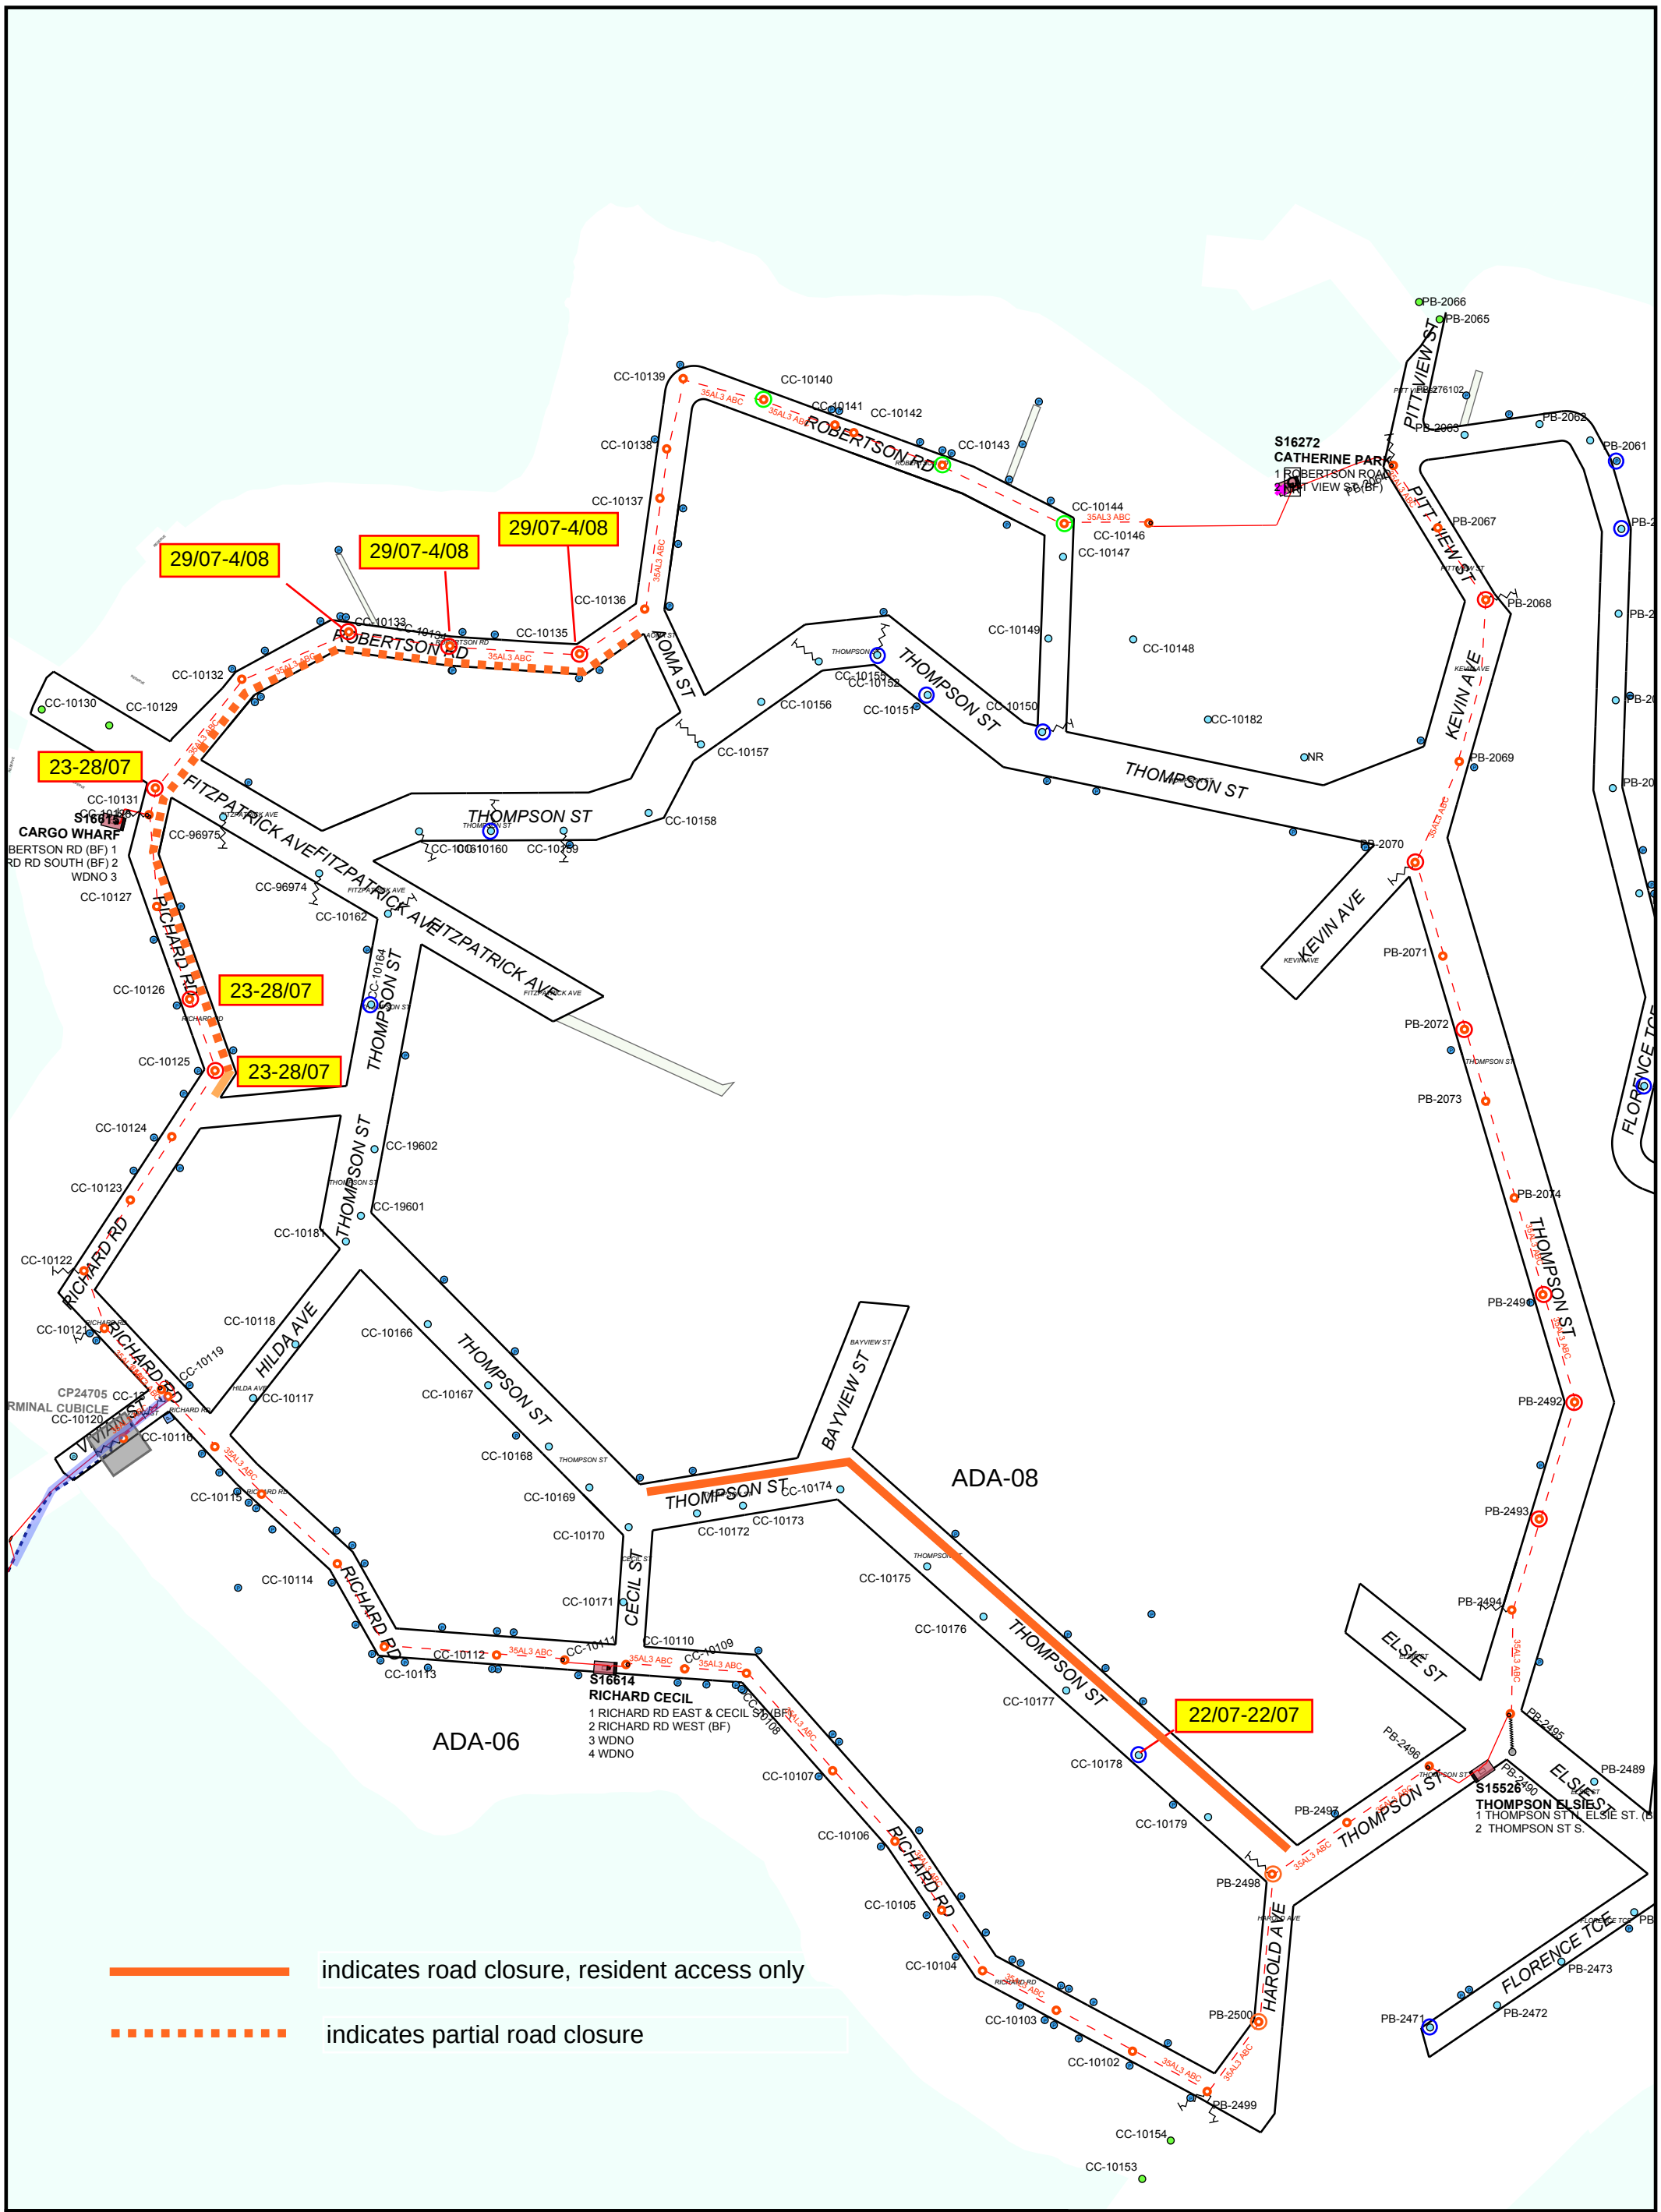

NBN NETWORK BUILD ACTIVITY

A3 Generic Plot Portrait